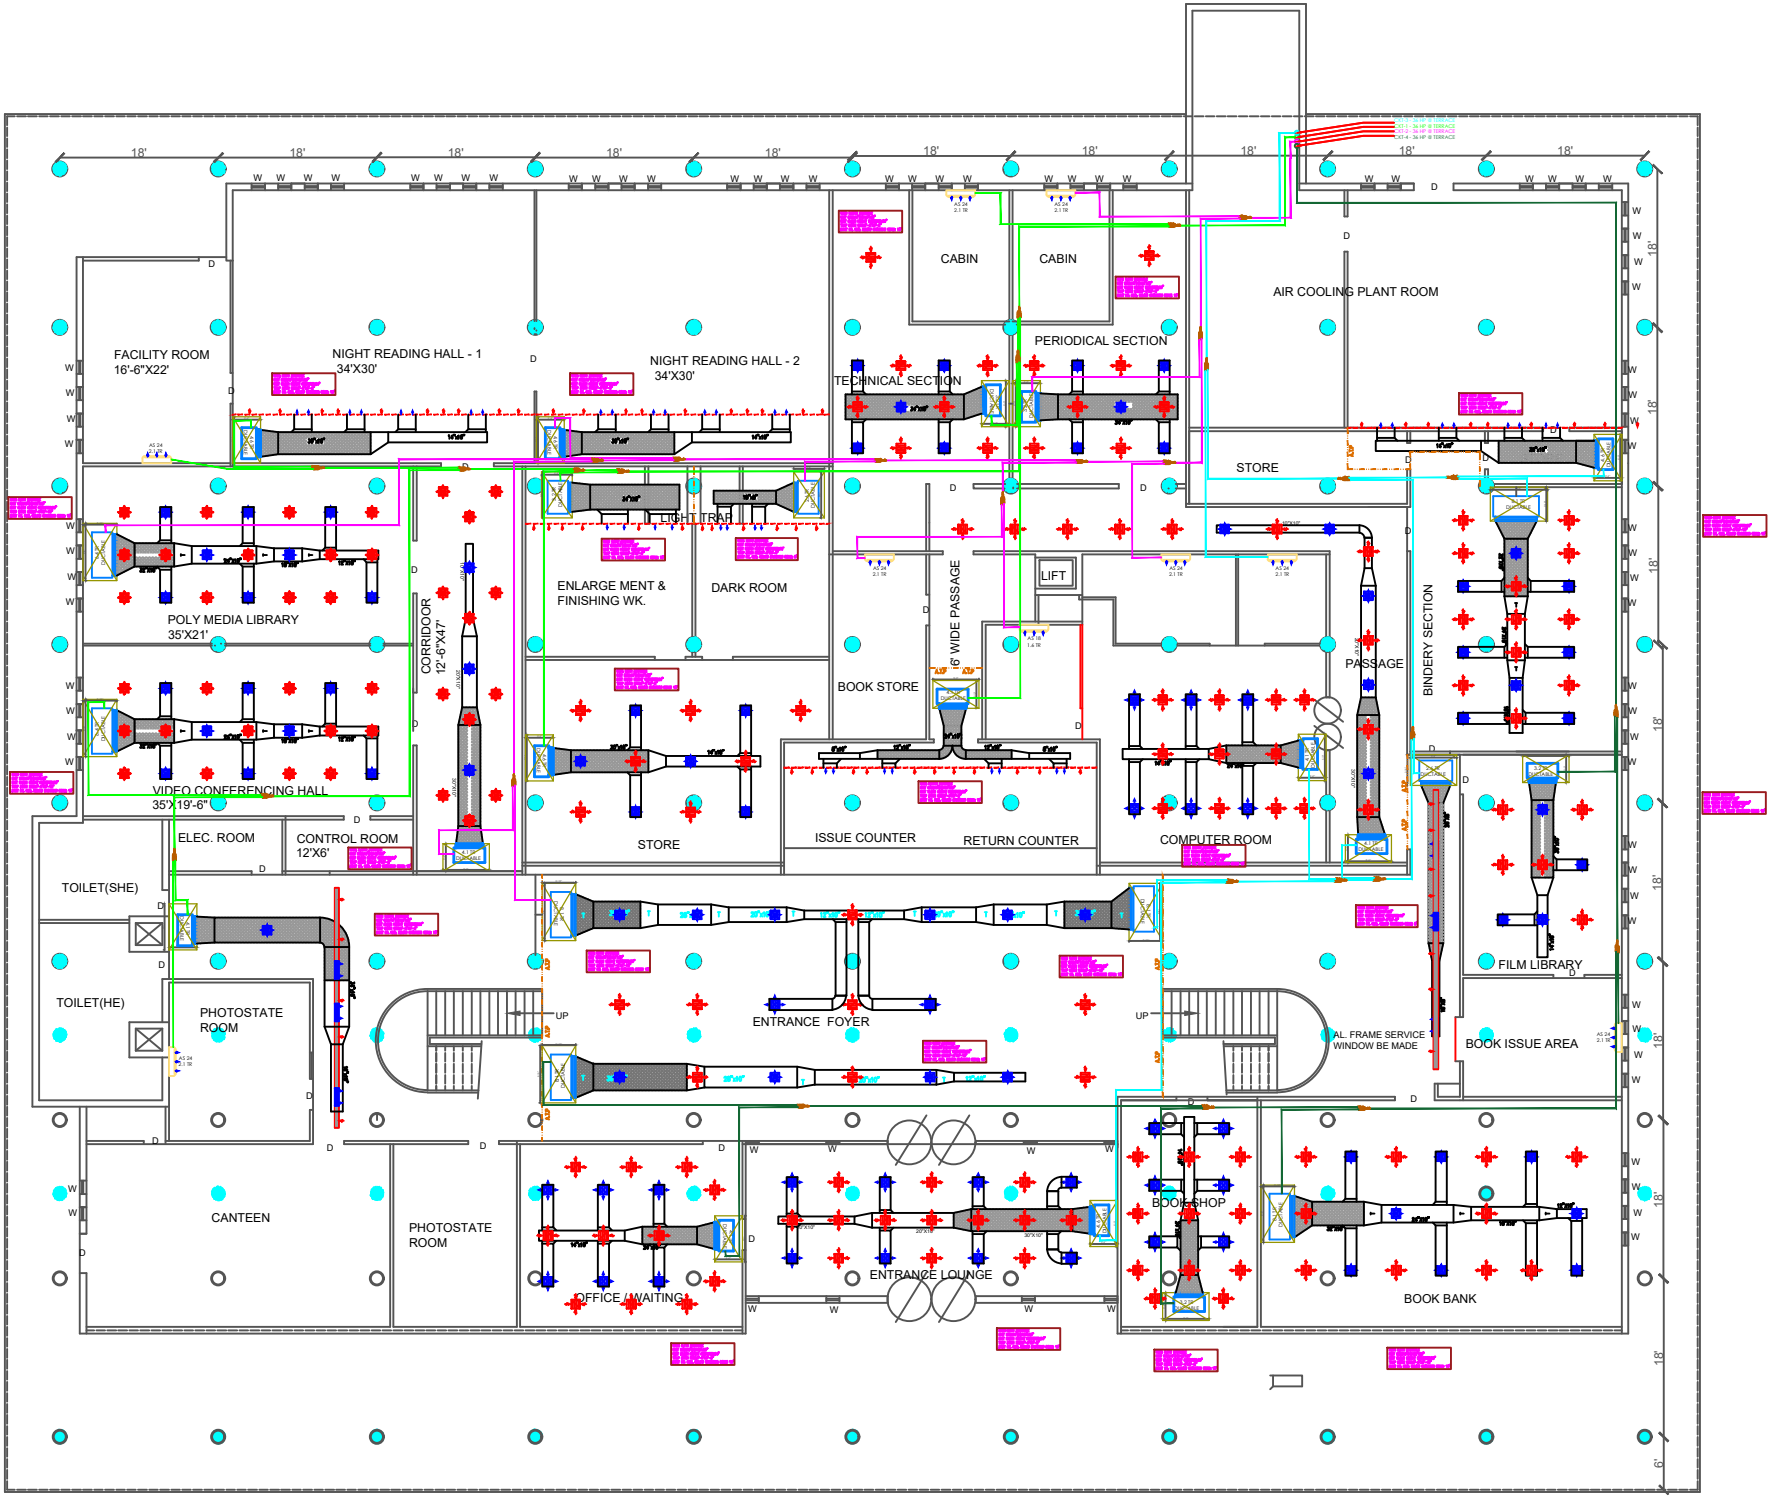
FACILITY ROOM
16'-6"X22'
NIGHT READING HALL - 1
34'X30'
NIGHT READING HALL - 2
34'X30'
CABIN
CABIN
AIR COOLING PLANT ROOM
TECHNICAL SECTION
PERIODICAL SECTION
STORE
LIGHT TRAP
POLY MEDIA LIBRARY
35'X21'
CORRIDOOR
12'-6"X47'
ENLARGE MENT &
FINISHING WK.
DARK ROOM
6' WIDE PASSAGE
LIFT
BOOK STORE
PASSAGE
BINDERY SECTION
VIDEO CONFERENCING HALL
35'X 19'-6"
ELEC. ROOM
CONTROL ROOM
12'X6'
STORE
ISSUE COUNTER
RETURN COUNTER
COMPUTER ROOM
TOILET(SHE)
TOILET(HE)
PHOTOSTATE
ROOM
ENTRANCE FOYER
UP
UP
AL. FRAME SERVICE
WINDOW BE MADE
FILM LIBRARY
BOOK ISSUE AREA
CANTEEN
PHOTOSTATE
ROOM
OFFICE / WAITING
ENTRANCE LOUNGE
BOOK SHOP
BOOK BANK