SHEET NOTES

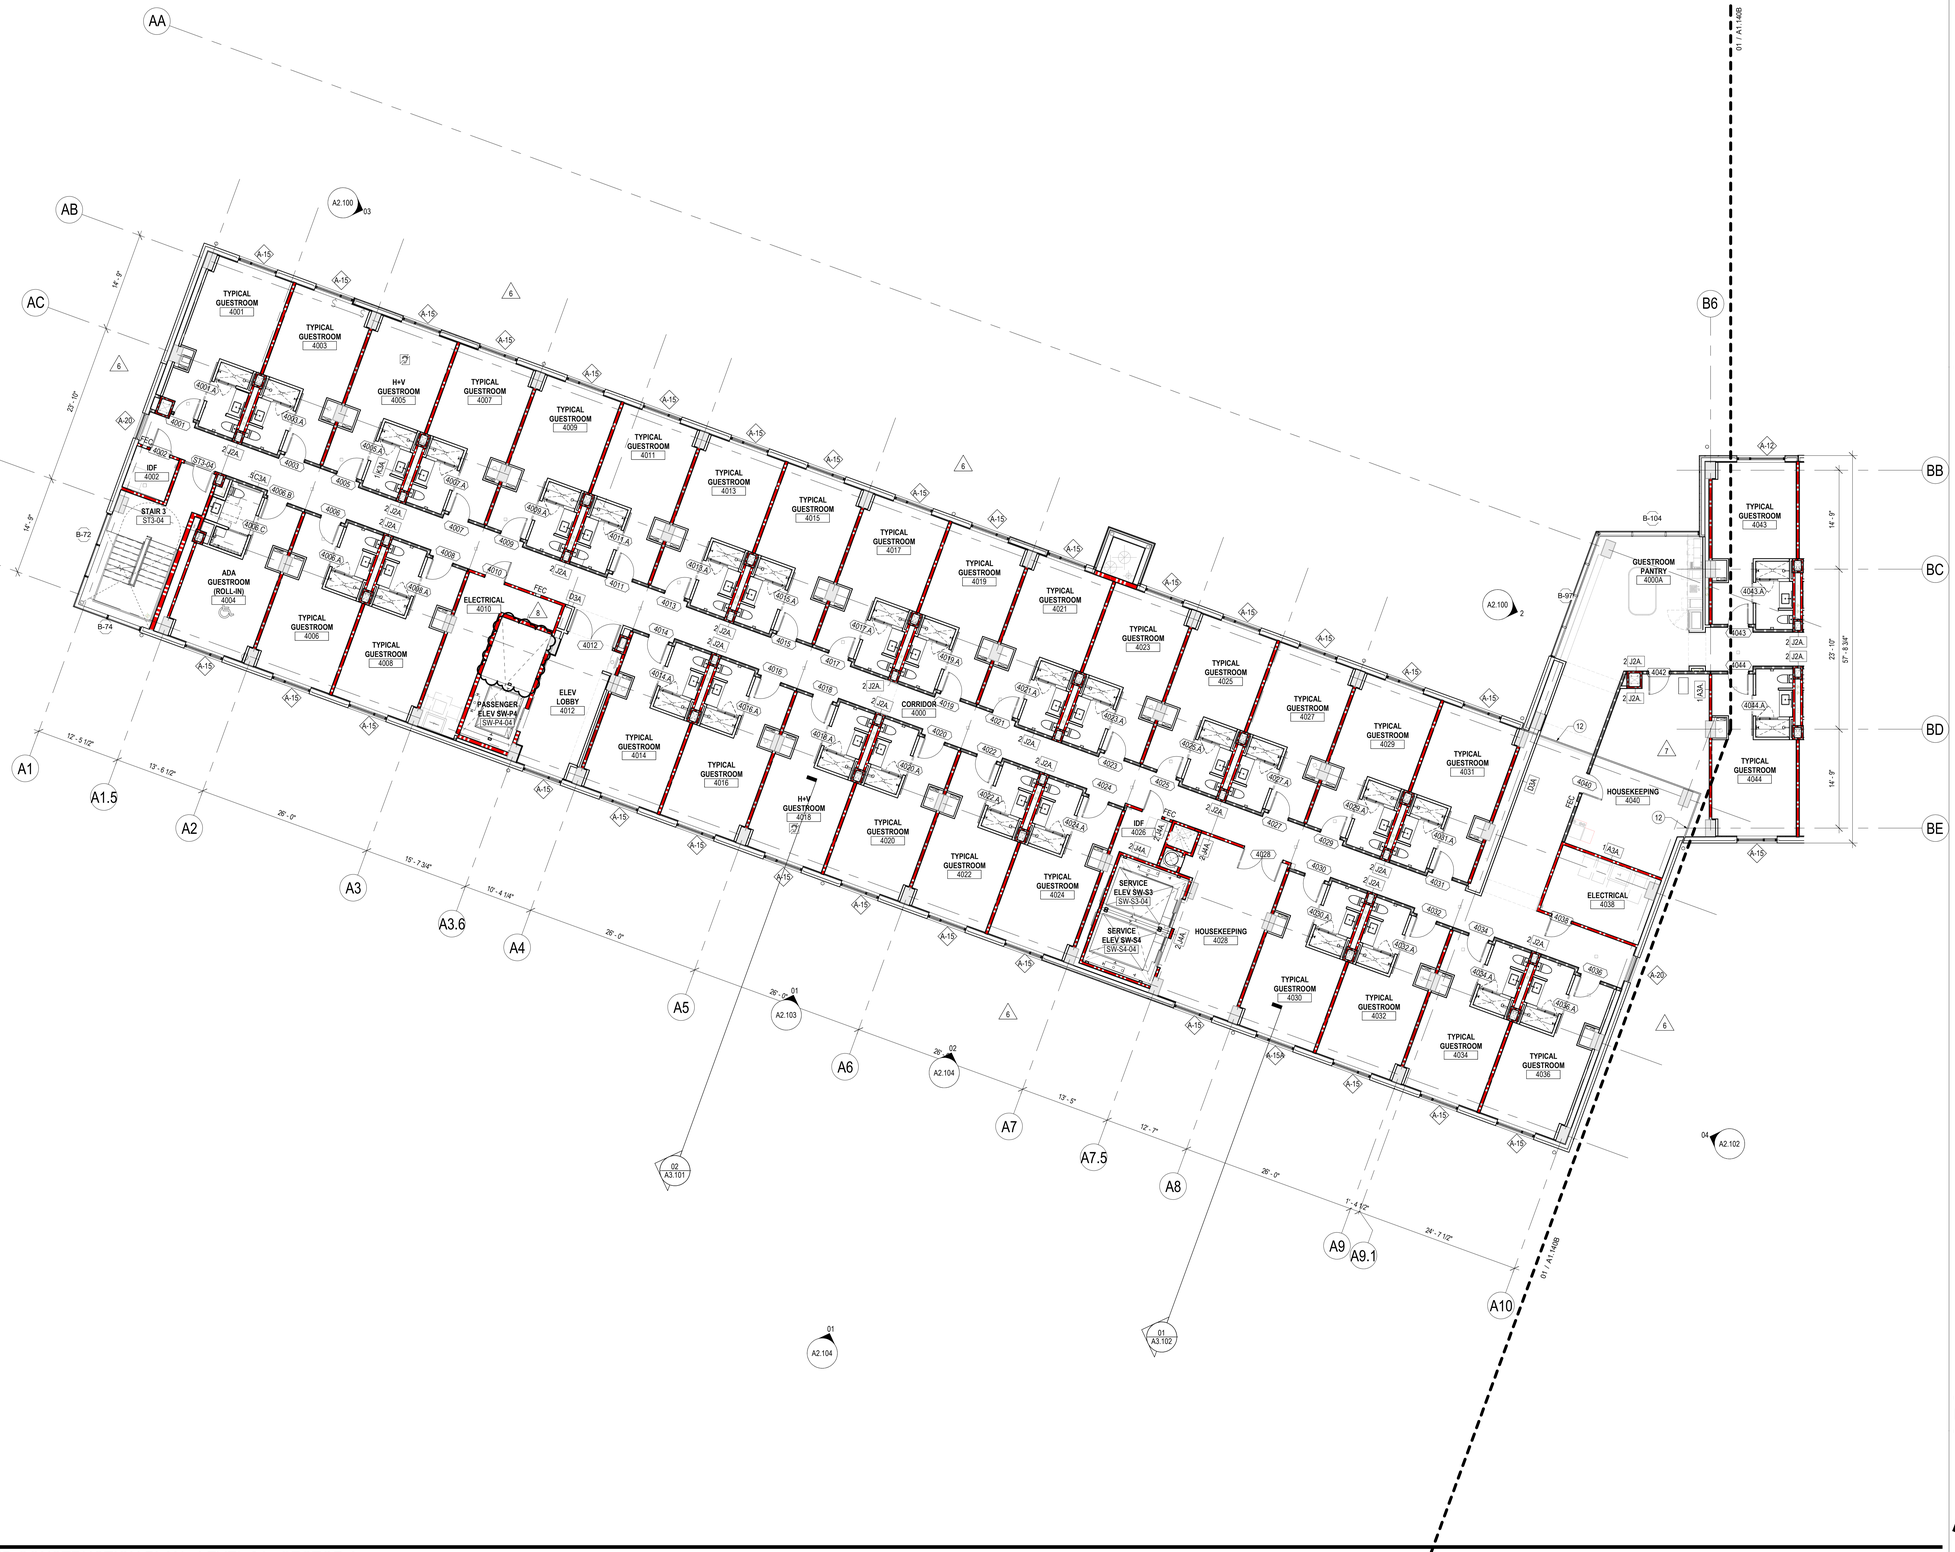

KEY PLAN

01 ENLARGED CONSTRUCTION PLAN - LEVEL 04 - SECTOR A

SCALE: 1/8" = 1'-0"